


North East Elevation of Music Room

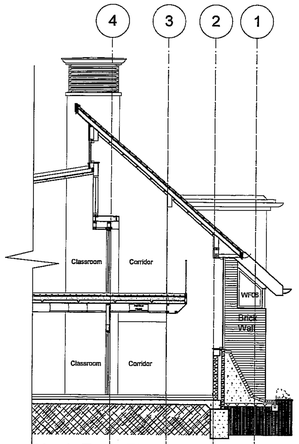


South East Elevation of Main Classroom Block ( Stairs & Walkway Not Shown For Clarity )

Revisions:

| rev | date | drawn | comments |
|---|---|---|---|
| A/ | 22/03/10 | DV | 4th Brise Soleil added to staffroom<br>Vents & Louvers added<br>Roof Plant Screening, Extract Vents added<br>Windows amended. Gabions omitted for decorative angled brickwork |

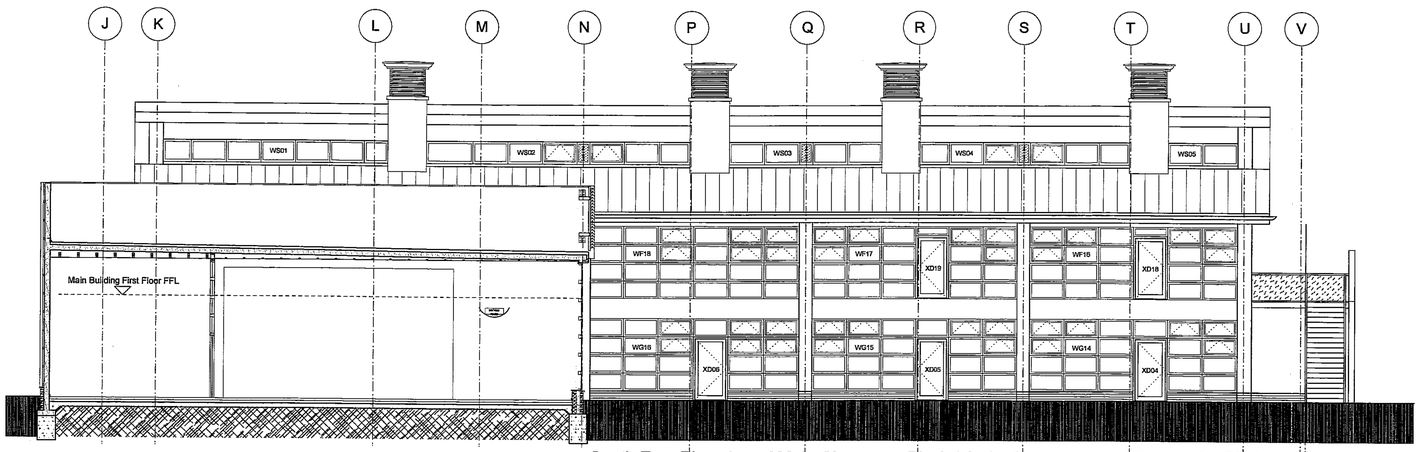


South West Elevation of the Hall




North East Elevation of the Hall

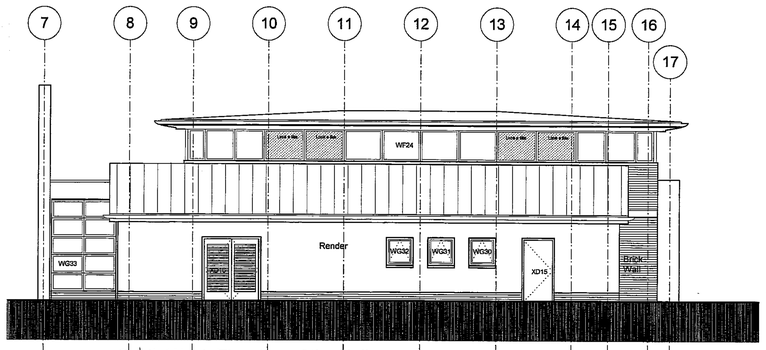


North West Elevation of the Hall

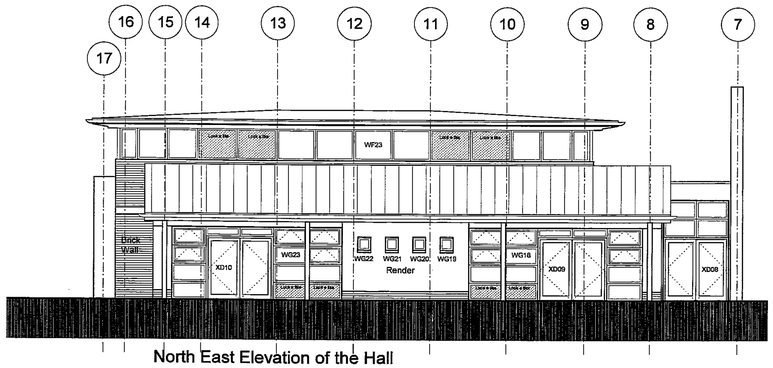


South West Elevation of Clearstory to Reception Classrooms

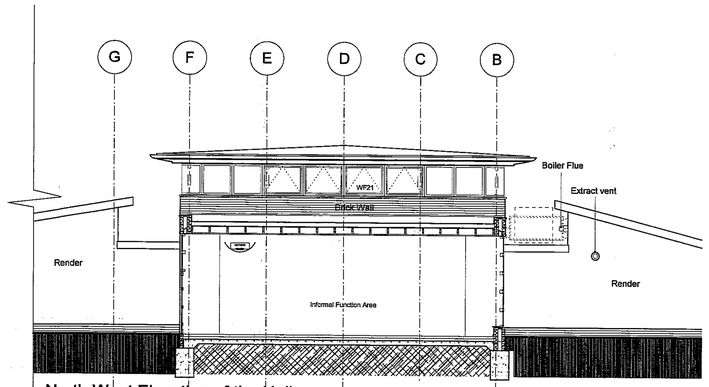


North East Elevation of Clearstory to Kitchen & Stores

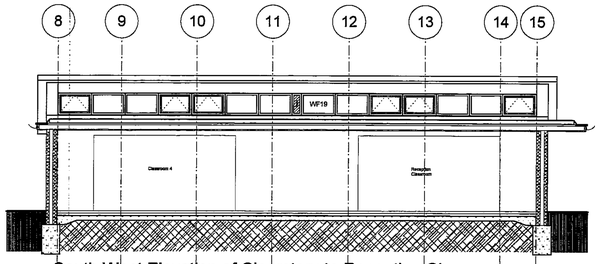


South East Elevation of Music Room

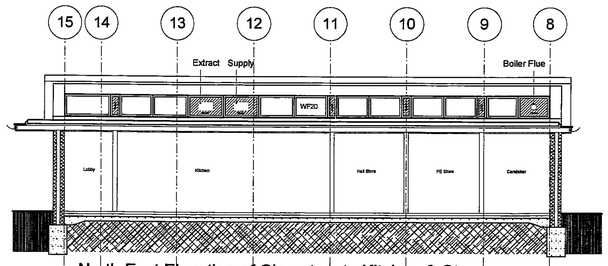


South East Elevation of Staff Room

Project:

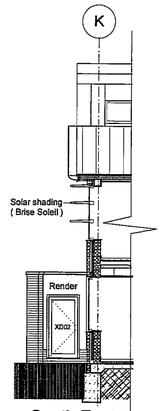St Peter's CE VA
Primary School
Devizes

Title:

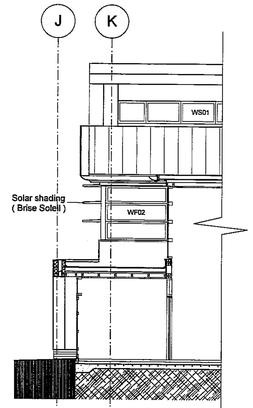Elevations 1st Phase

AMENDED PLANS

Client:

The School Governors

Date:

January 2010

WILTSHIRE COUNCIL
26 MAR 2010
RECEIVED

| Dwg No: | Revision: | Scale: |
|---|---|---|
| 7515/ P023 | A | 1:100 |
| Drawn: DV | Checked: | Status: P T C |

## Materials

| | |
|---|---|
| Walls | - Brickwork to security walling facing Car Park.<br>- Brickwork to the Hall and Music Room.<br>- Brickwork to plinths at low level generally.<br>- Masonry painted rendered blockwork elsewhere.<br>- Purbeck stone / galvanised wire mesh gabions to Community Square N.W. Elevation "recesses".<br>- PVF2 coated vertical strip metal cladding to central "curved ended wedge" link block. |
| Window Surrounds | - Masonry painted insitu rendered surrounds with 20mm recessed groove-demarcation formed by metal stop beads, applies to Community Square N.W. Elevation. |
| Columns, walkway, stairs | - Galvanized steelwork. |
| Balustrading | - Galvanized steel with toughened safety glass infill panels |
| Screen Panels | - Western red cedar cladding panels to N.E. Elevation Stairs |

## Materials

| | |
|---|---|
| Roofs | - Slate pitched roof to Community Square N.W. Elevation<br>- Zinc standing seam to shallow pitched roofs<br>- Single layer membrane to flat roofs & Main Hall |
| Curtain Walling Windows and Doors | - Polyester powder coated composite aluminium / timber<br>- Clearstory glazing to be acid etched<br>- Insulated panels with "lookalike glass" where indicated |
| Brise Soleil | - Polyester powder coated composite aluminium aerofoil blade system to Staff Room South Elevation |
| Passive Vent Shafts | - Polyester powder coated aluminium louvred terminals / housings surmounted on zinc sheet clad shafts to match shallow pitched roofing. |

- Full palette of colours and material samples are subject to LA approval


THE Genesis Design STUDIO
CHARTERED ARCHITECTS
MEAD MILL MILL LANE ROMSEY
HAMPSHIRE SO51 8EQ
T: (01794) 519333
F: (01794) 519666
E: mail@thegenesisdesignstudio.com


© The Genesis Design Studio Ltd