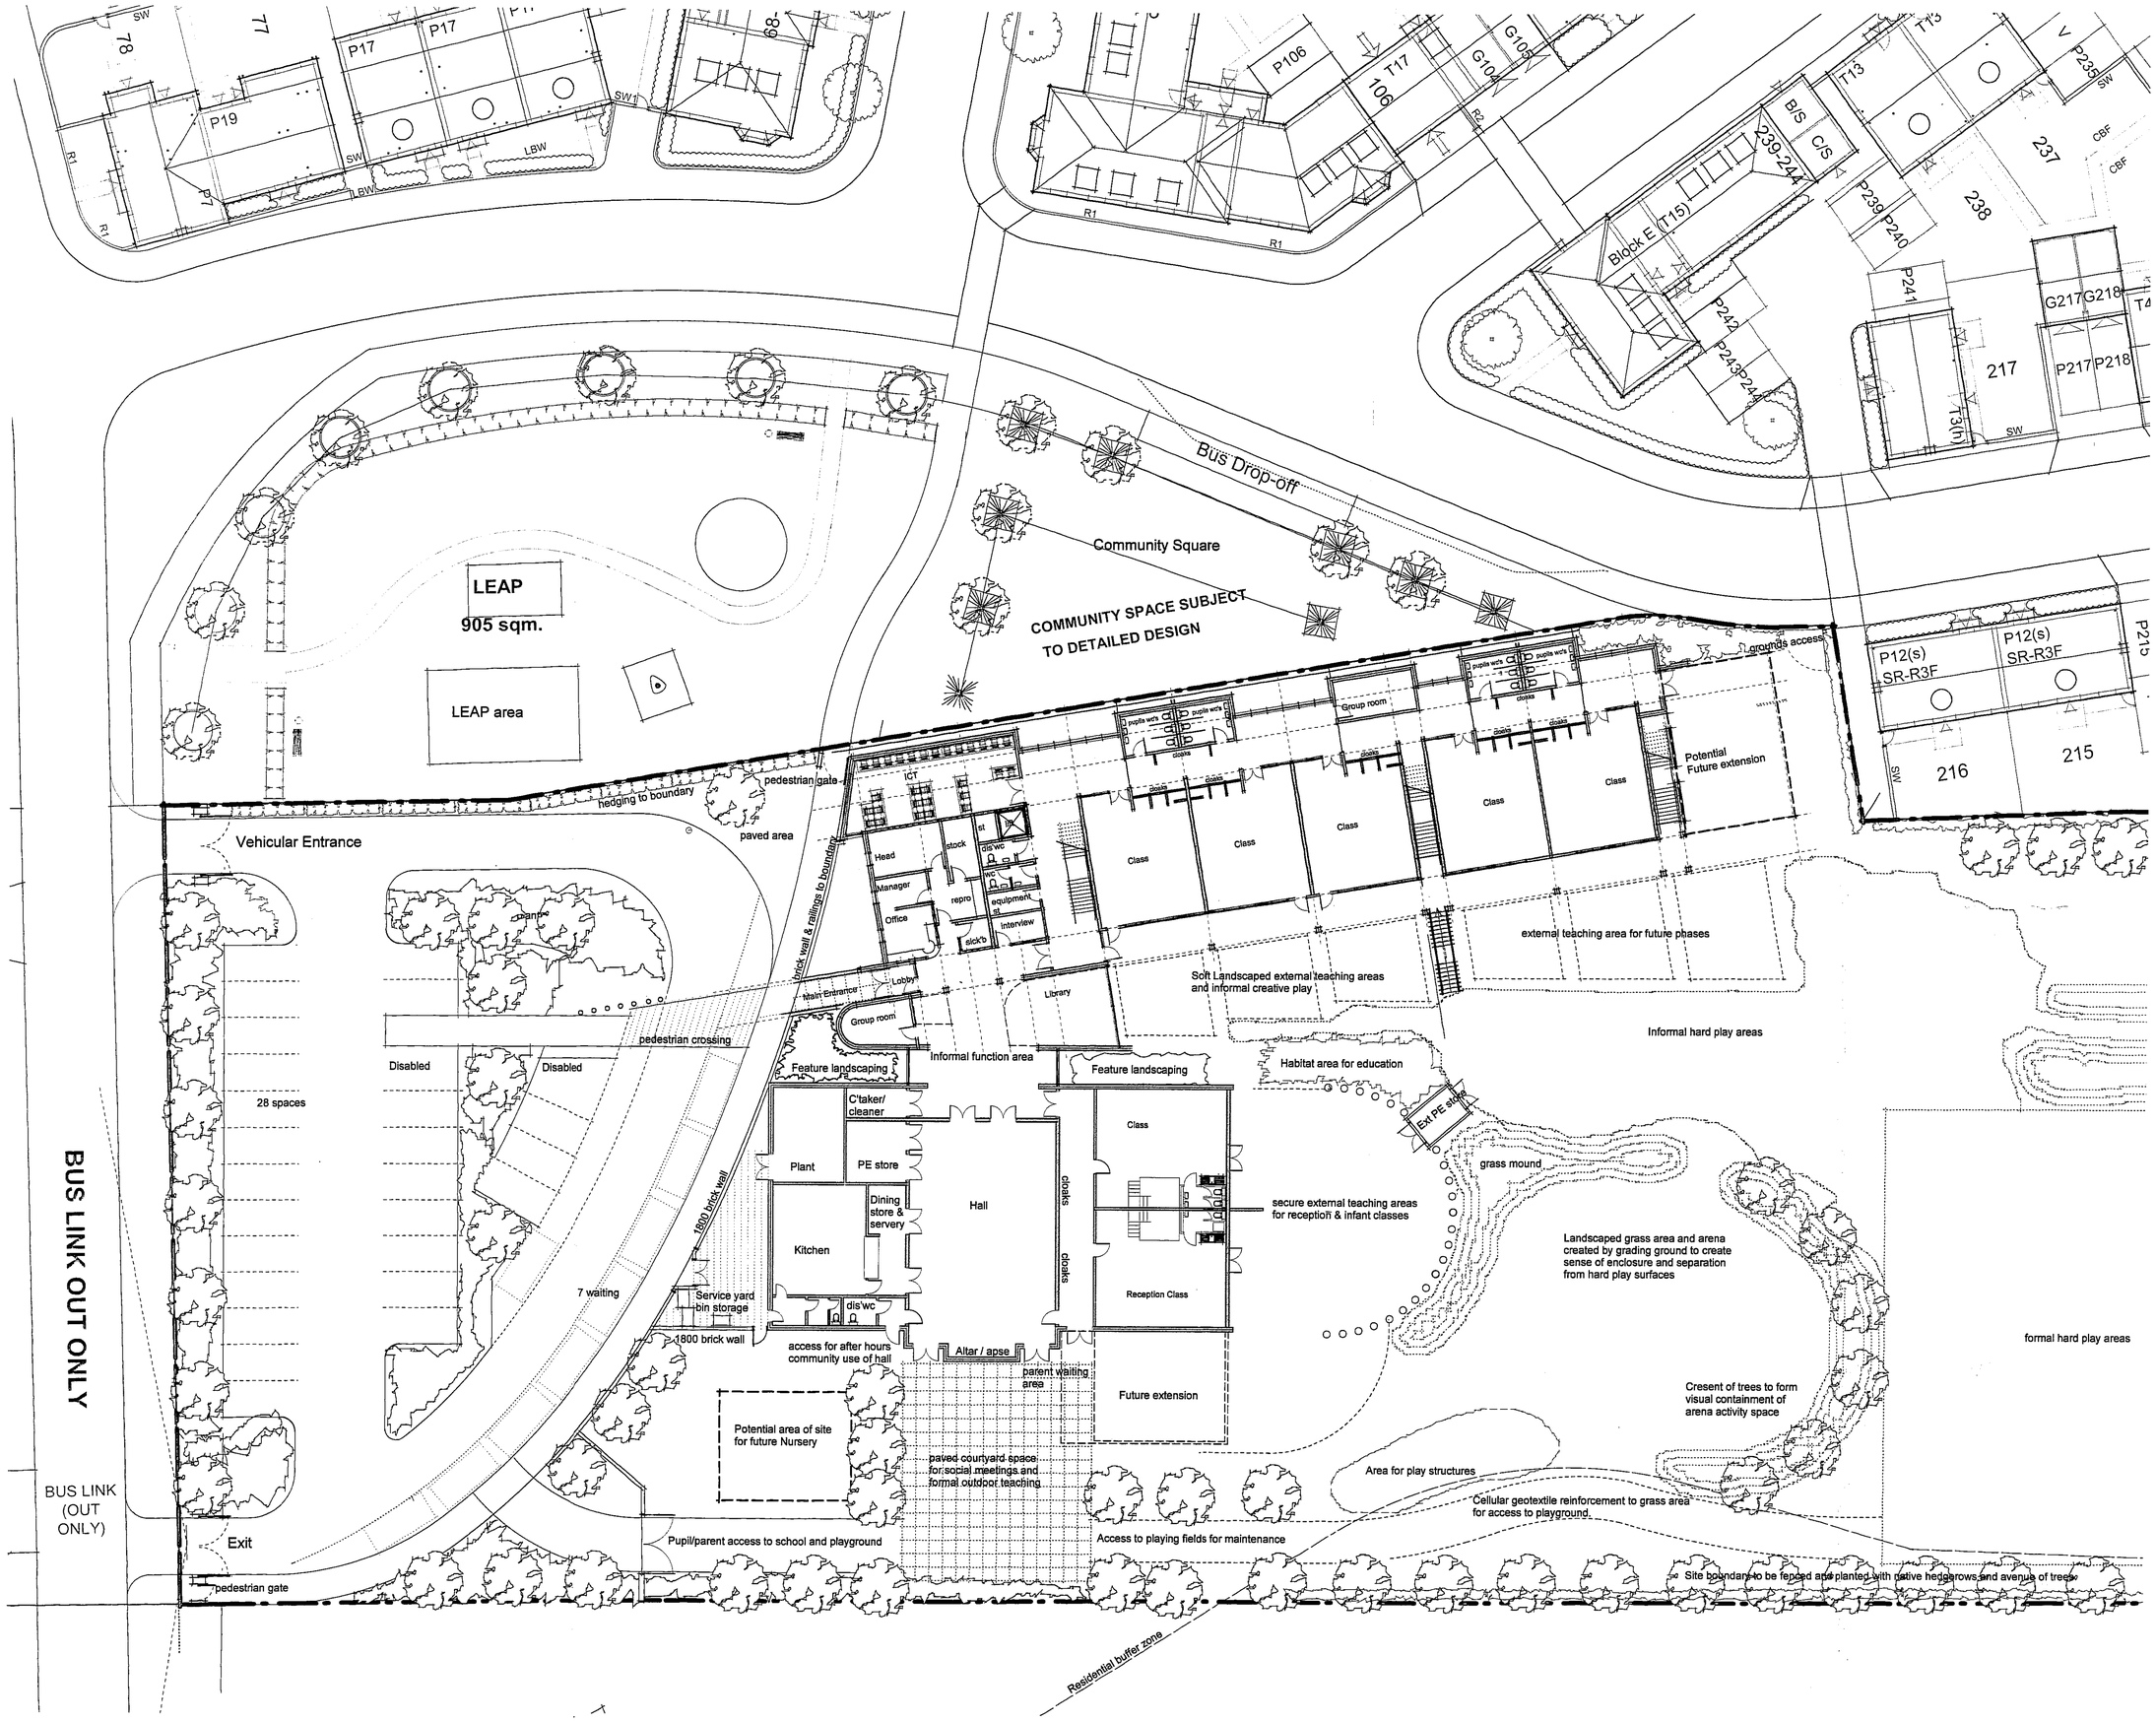

August 2009

NB

| Drawn | Checked |

Ground Floor layout plan 1:200

7515 / P002a

St Peters CE VA Primary School, Devizes

E/09/1324

WILTSHIRE COUNCIL
09 OCT 2009
RECEIVED

THE Genesis Design STUDIO
CHARTERED ARCHITECTS
MEAD MILL MILL LANE ROMSEY
HAMPSHIRE SO51 8EQ
T: (01794) 519333
F: (01794) 519666
E: mail@thegenesisdesignstudio.com

© The Genesis Design Studio Ltd