Revisions:

rev	date	drawn	comments
A	23/11/09	DV	Grid lines amended & general revisions
B	08/12/09	DV	Room layouts amended & general revisions
C	17/12/09	DV	Kitchen & Room layouts amended
D	11/03/10	GS	Sick basin, music rm & head's fittings added

Rampart/cobbles/edging to W. Boundary added.

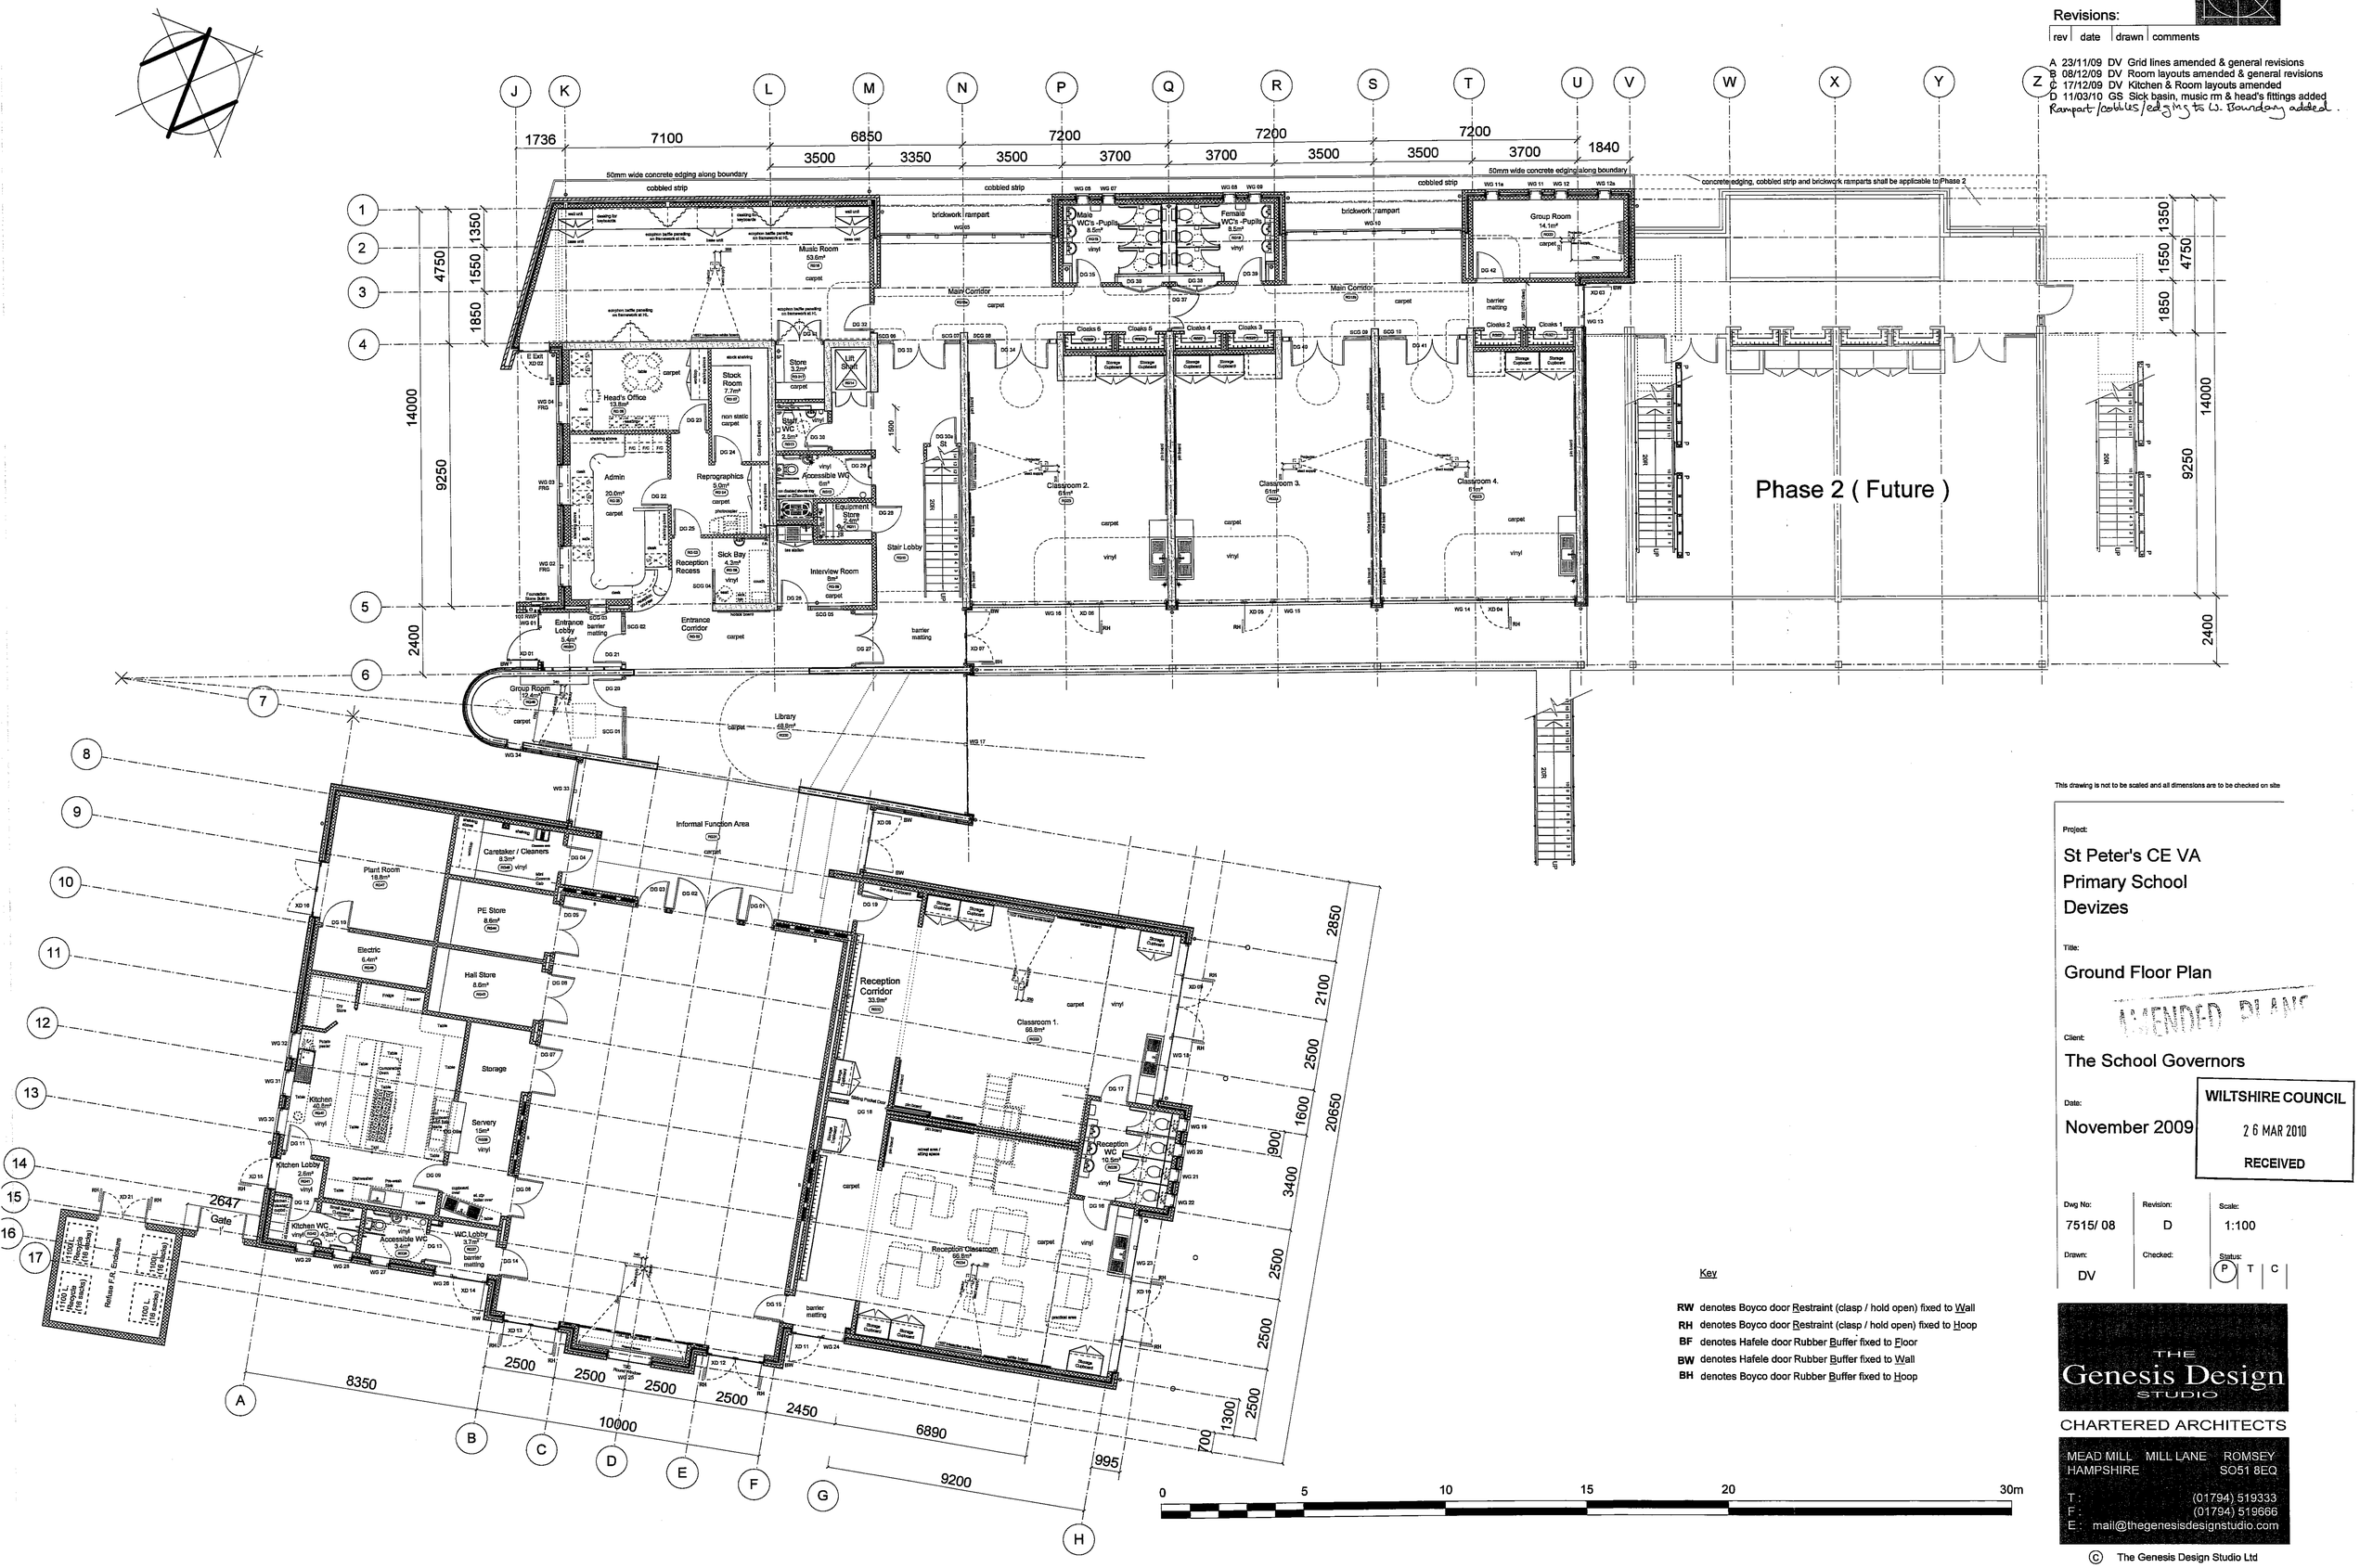

This drawing is not to be scaled and all dimensions are to be checked on site

Project:

St Peter's CE VA
Primary School
Devizes

Title:

Ground Floor Plan

AMENDED PLANS

Client:

The School Governors

Date:

November 2009

WILTSHIRE COUNCIL
26 MAR 2010
RECEIVED

Dwg No:	Revision:	Scale:
7515/ 08	D	1:100
Drawn: DV	Checked:	Status: P T C

THE Genesis Design STUDIO
CHARTERED ARCHITECTS
MEAD MILL MILL LANE ROMSEY
HAMPSHIRE SO51 8EQ
T : (01794) 519333
F : (01794) 519666
E : mail@thegenesisdesignstudio.com

© The Genesis Design Studio Ltd